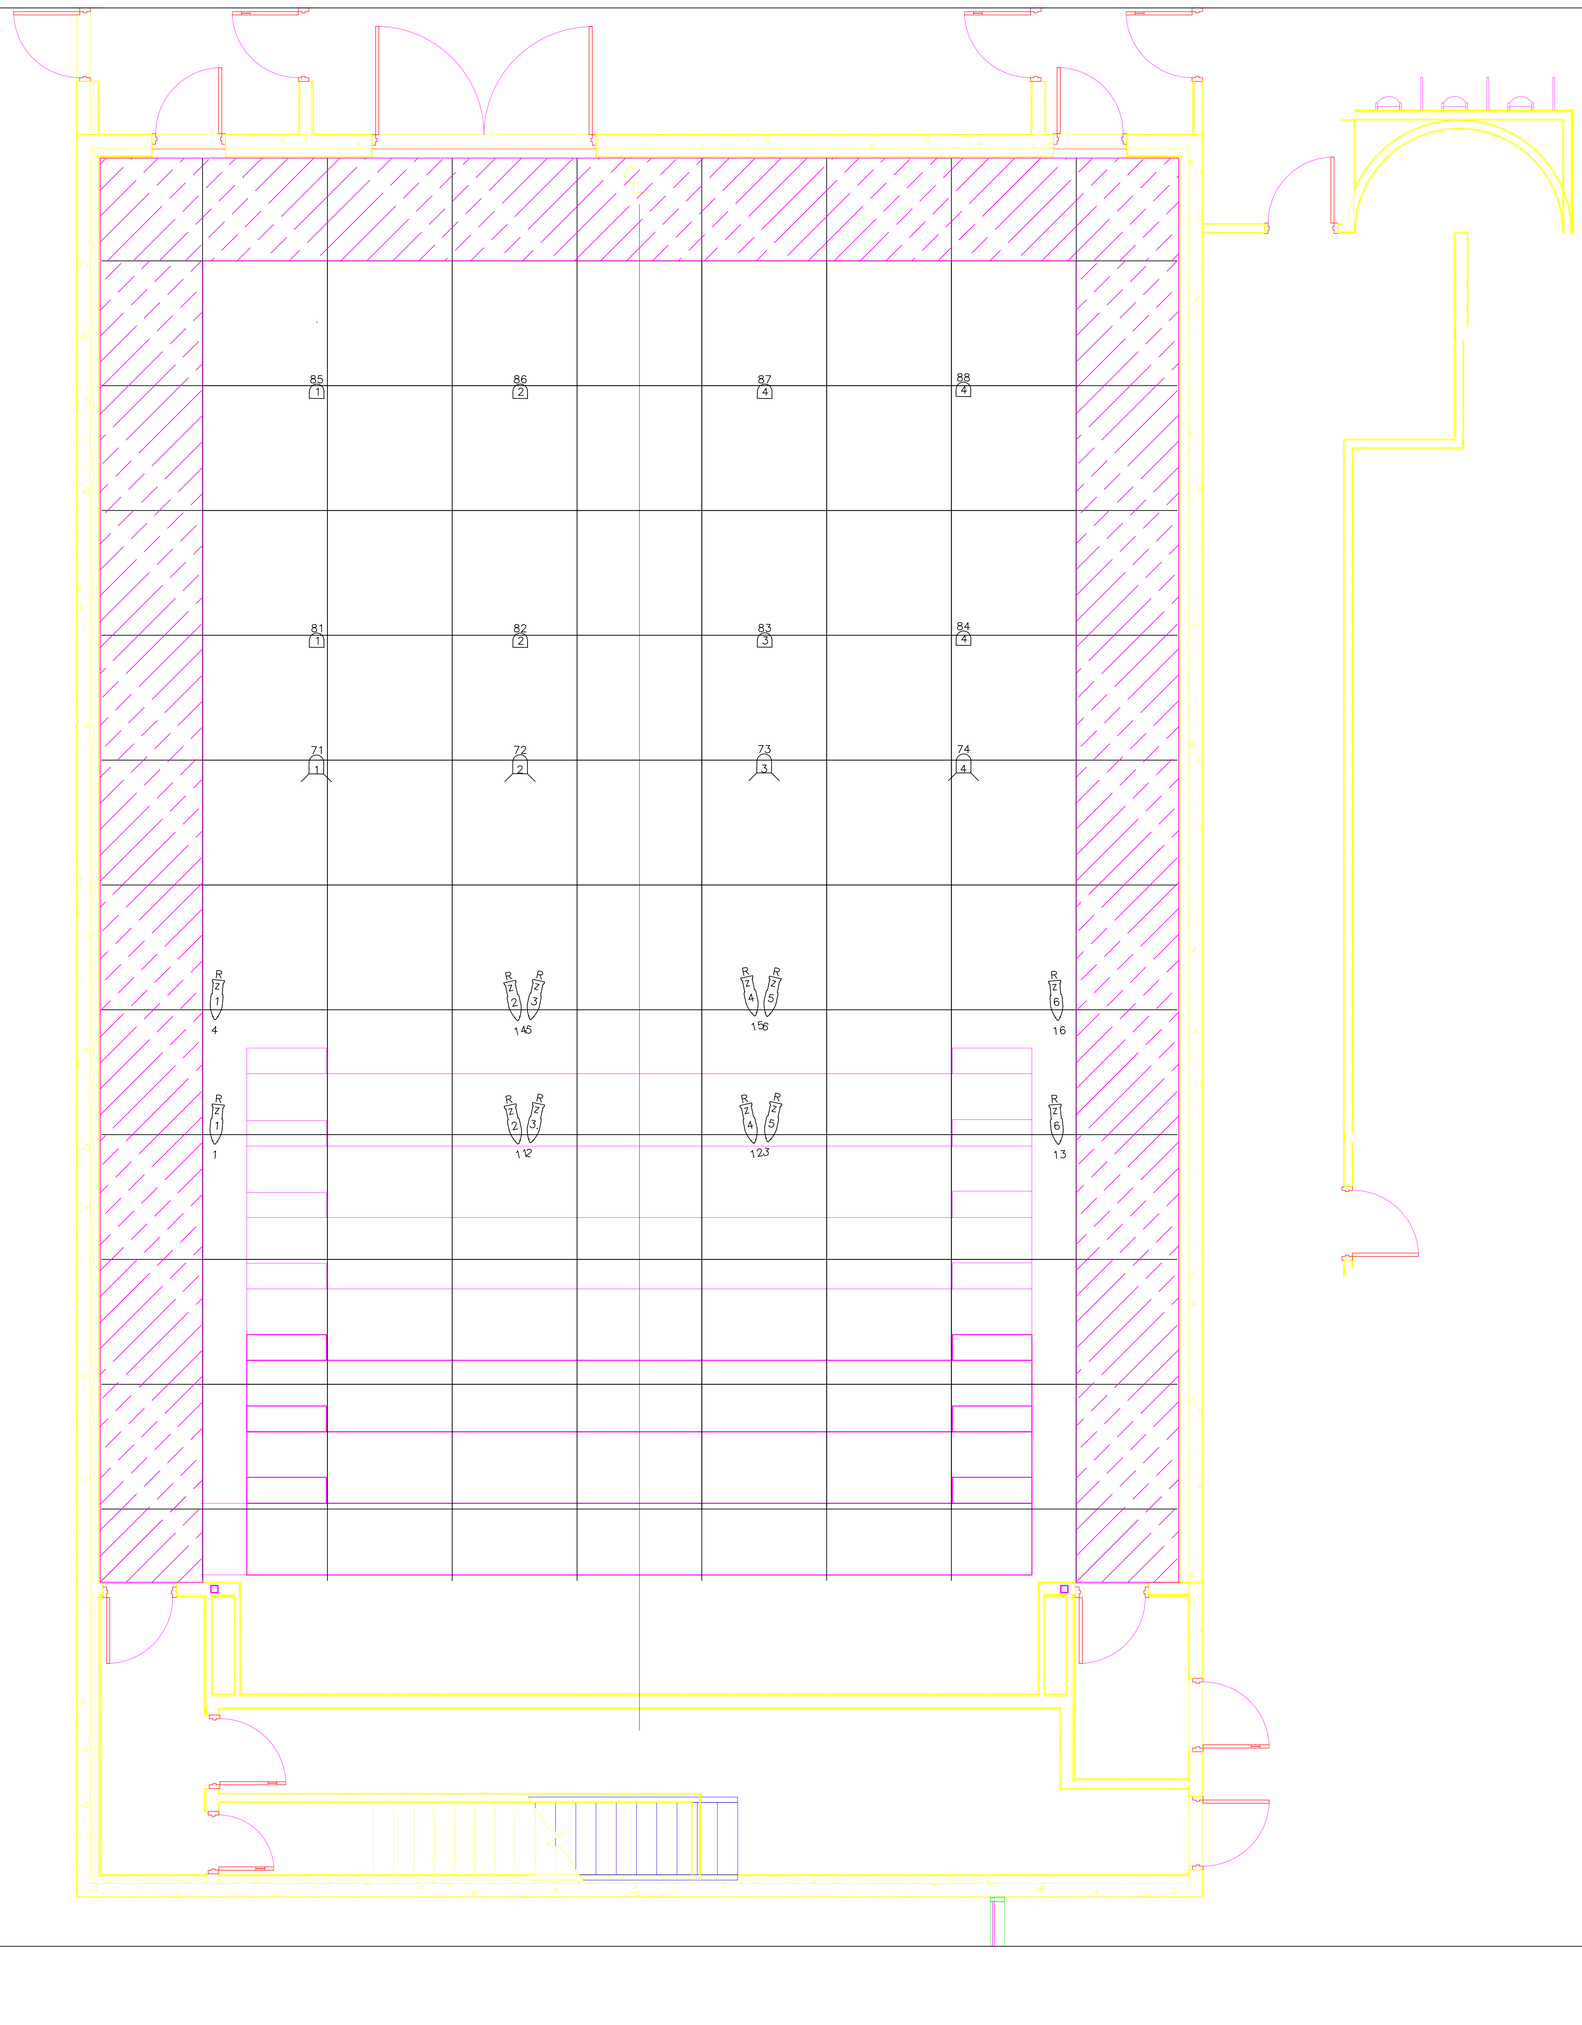

z:\Shared\Create and Legal\City Logo\City New Vertical\City of Chilliwack vertical logo.png

New Westminster Land District

The City of Chilliwack assumes no responsibility for the accuracy of the information displayed

LEGEND

CULTURAL CENTRE

SECTION VIEW – AUDITORIUM

DATE: DECEMBER 2010
REVISED: JUNE 2014
SCALE: 1/32" = 1"
FILE: I:\MAPS_GIS\FACILITIES\CULTURAL_CENTRE\STAGEFLOORPLAN.DWG

STUDIO STAGE